Revision: 1 Drawn: DS Checked: MI Approved: JB Date: 2022-12-02

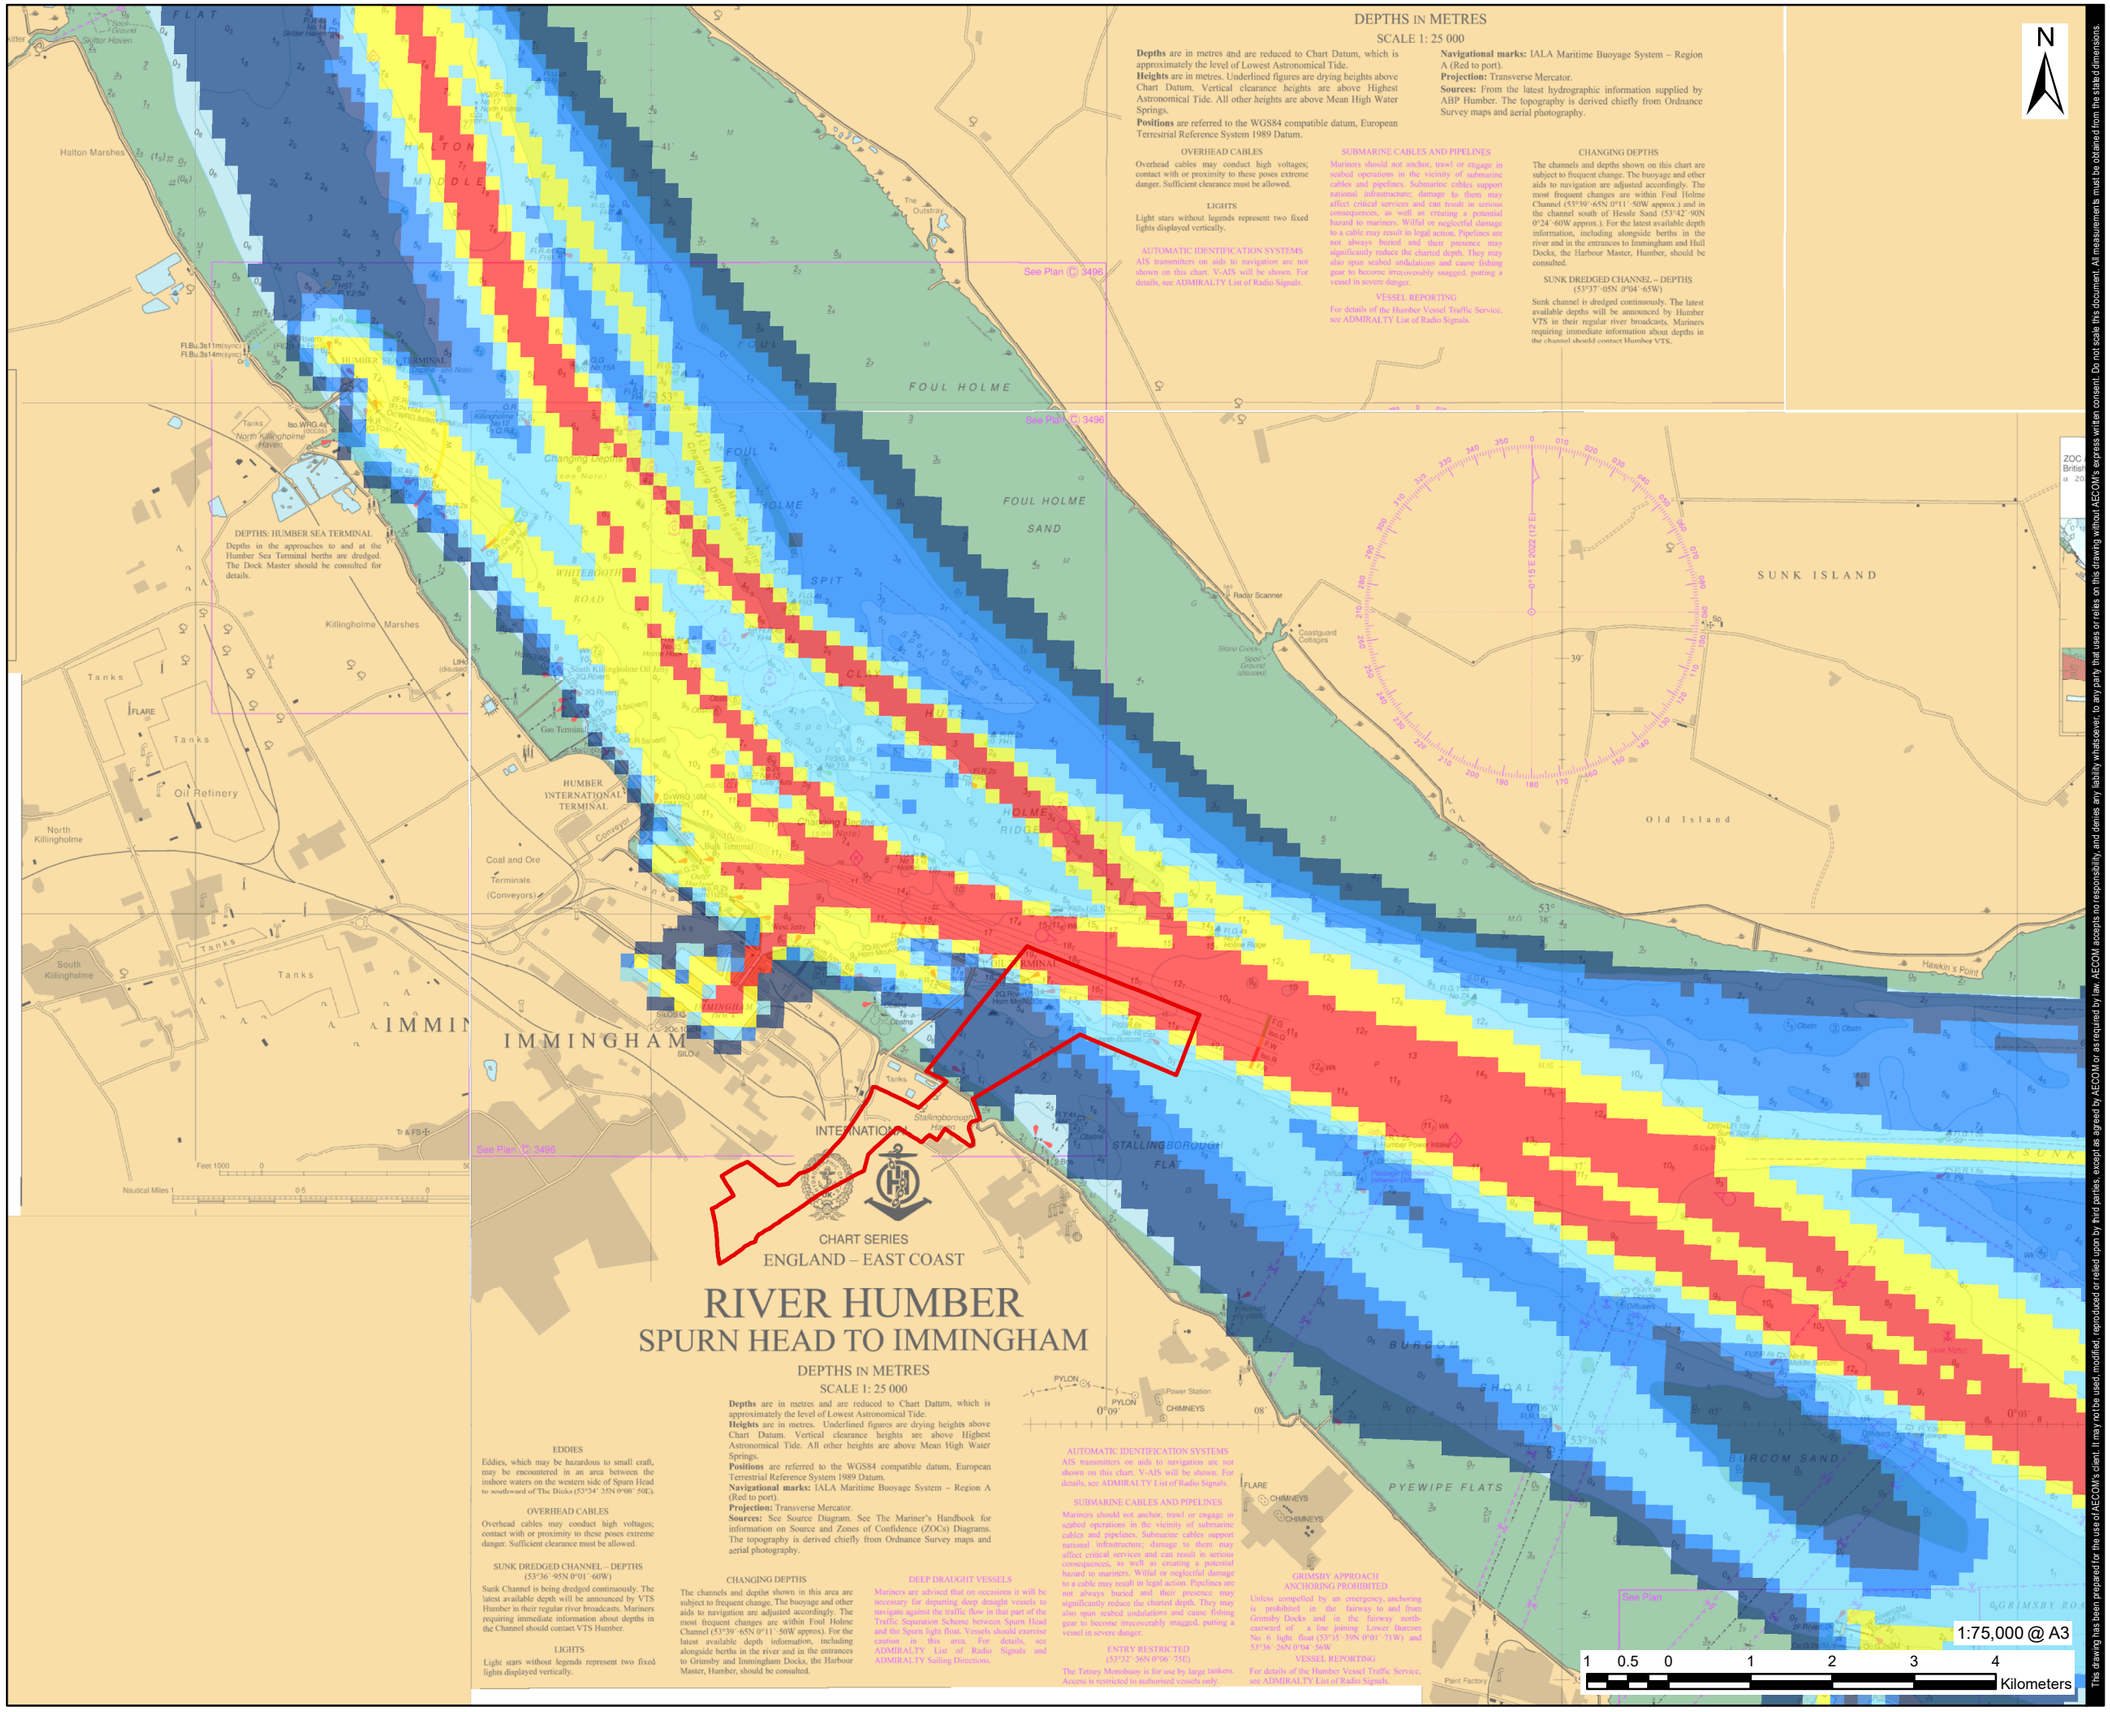

This drawing has been prepared for the use of AECOM's client. It may not be used, modified, reproduced or relied upon by third parties, except as agreed by AECOM or as required by law. AECOM accepts no responsibility, and denies any liability whatsoever, to any party that uses or relies on this drawing without AECOM's express written consent. Do not scale this document. All measurements must be obtained from the stated dimensions.

PROJECT

Immingham Green Energy Terminal

CLIENT

Associated British Ports

CONSULTANT

AECOM Limited	Anatec Ltd
5th Floor	Cain House
2 City Walk	10 Exchange Street
Leeds, LS11 9AR	Aberdeen, AB11 6PH
www.aecom.com	www.anatec.com

LEGEND

Site Boundary

Annual Number of Vessel Intersects within a 100m x 100m grid

September 2021 to August 2022

Highest

Lowest

NOTES

© Crown Copyright and/or database rights. Reproduced by permission of the Controller of Her Majesty's Stationery Office and the UK Hydrographic Office (www.ukho.gov.uk). Not to be used for Navigation. Not to be reproduced.

ISSUE PURPOSE

FINAL

PROJECT NUMBER

60673509

FIGURE TITLE

Vessel Densities

FIGURE NUMBER

Figure 12-13

Filename: P:\Project\A4977 Immingham Green Energy Terminal NRA\GIS\ESRI\MXD\Vessel_Density.mxd